1 FLOOR PLAN

1 : 20

No.	Description	Date

KITCHEN /
LIVING ROOM

FLOOR PLAN

Project number	0001
Date	MAY 2024
Drawn by	Author
Checked by	Checker

A101

Scale 1 : 20

23.05.2024 21:58:55

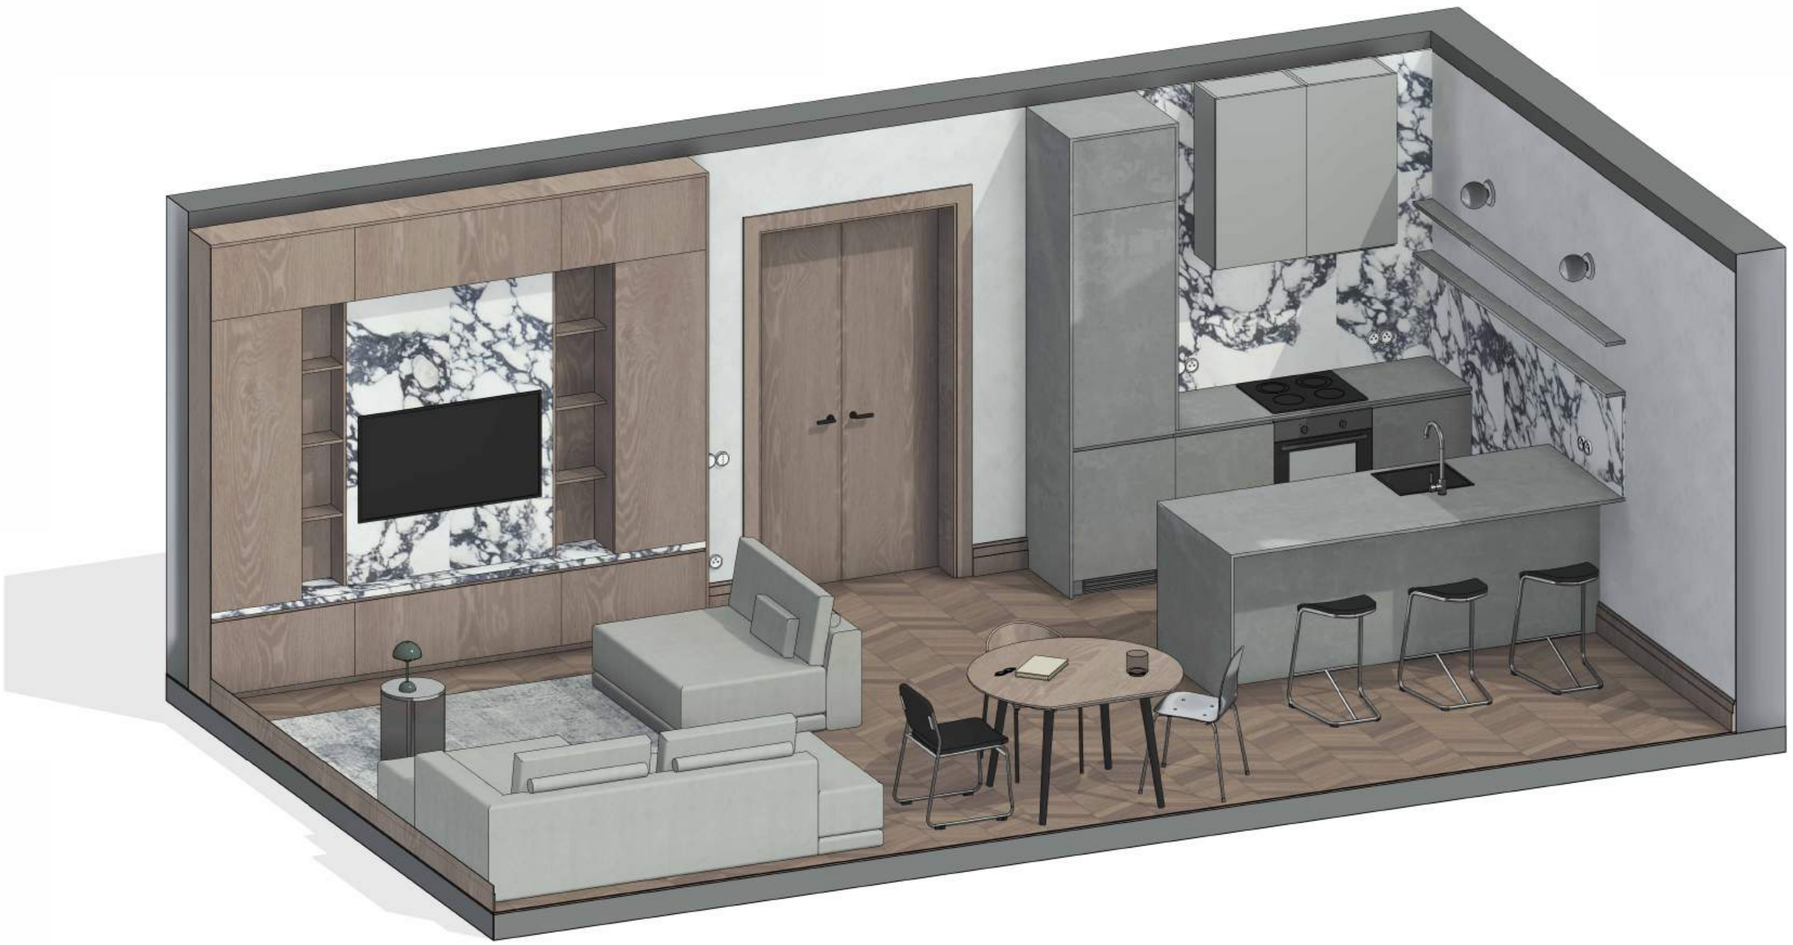

1 3D VIEW

No.	Description	Date

KITCHEN /
LIVING ROOM

3D VIEW - PAGE 1

Project number	0001
Date	MAY 2024
Drawn by	Author
Checked by	Checker

A102

Scale

23.05.2024 21:44:07

1 3D VIEW

No.	Description	Date

KITCHEN /
LIVING ROOM

3D VIEW - PAGE 2

Project number	0001
Date	MAY 2024
Drawn by	Author
Checked by	Checker

A103

Scale

23.05.2024 21:44:16

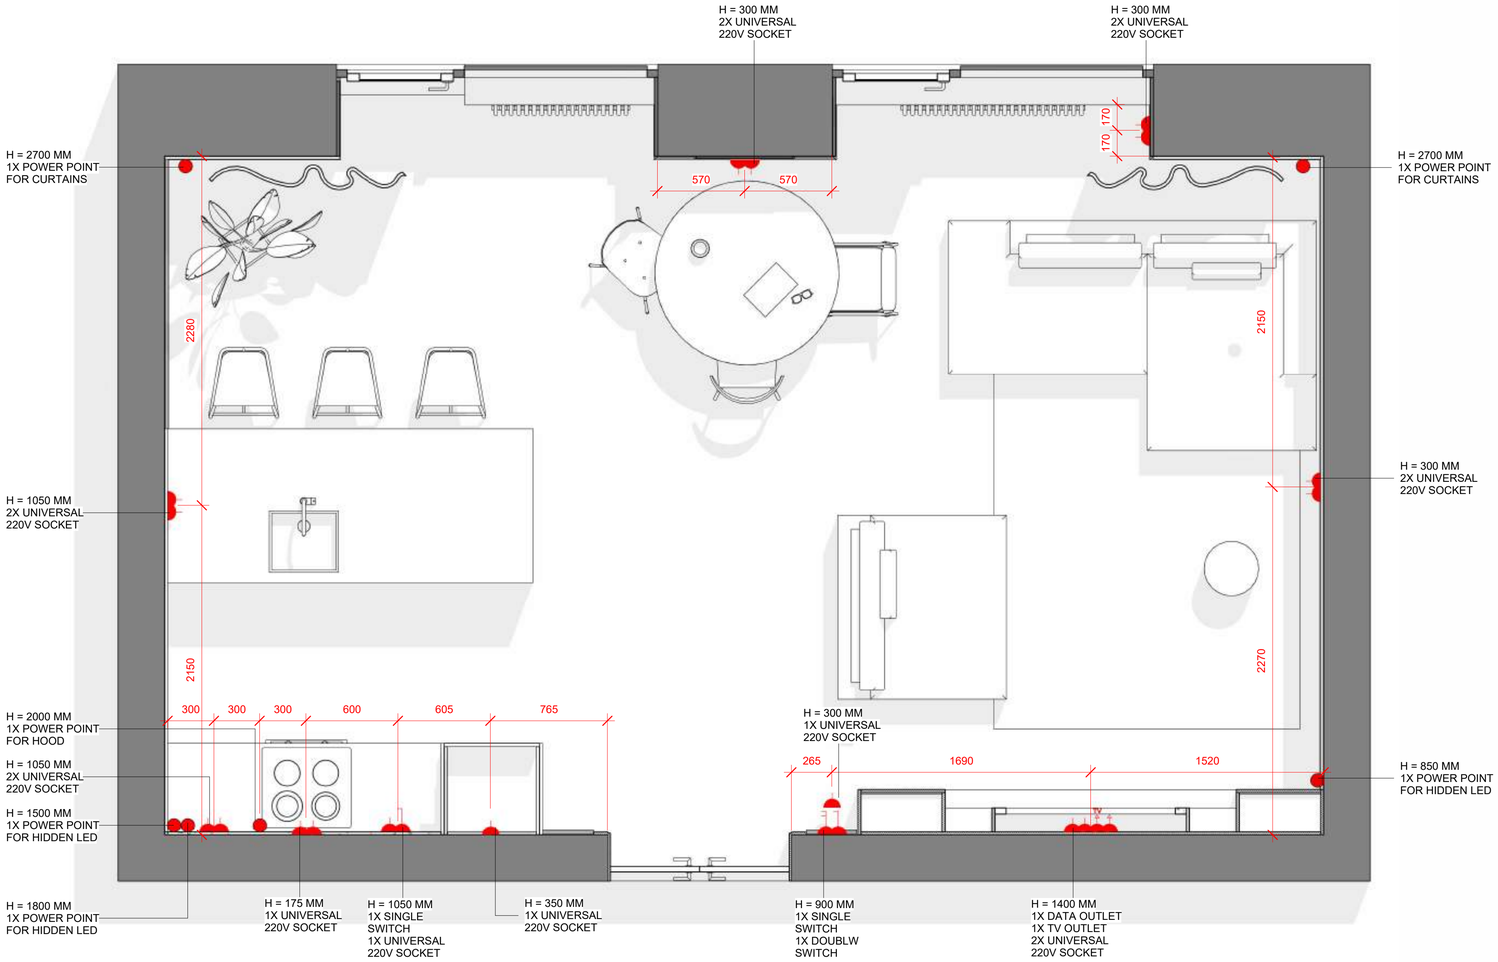

1 ELECTRICAL LAYOUT

1 : 20

ELECTRICAL LEGEND

- 220V SOCKET
- SINGLE LIGHT SWITCH
- DATA OUTLET
- DOUBLE LIGHT SWITCH
- TV OUTLET
- POWER POINT

No.	Description	Date

KITCHEN /
LIVING ROOM

ELECTRICAL LAYOUT

Project number	0001
Date	MAY 2024
Drawn by	Author
Checked by	Checker

A104

Scale 1 : 20

23.05.2024 21:44:20

LIGHTING SCHEDULE	
TYPE	Q-TY
DOWNLIGHT	10
PENDANT LAMP	1
SPOTLIGHT	3

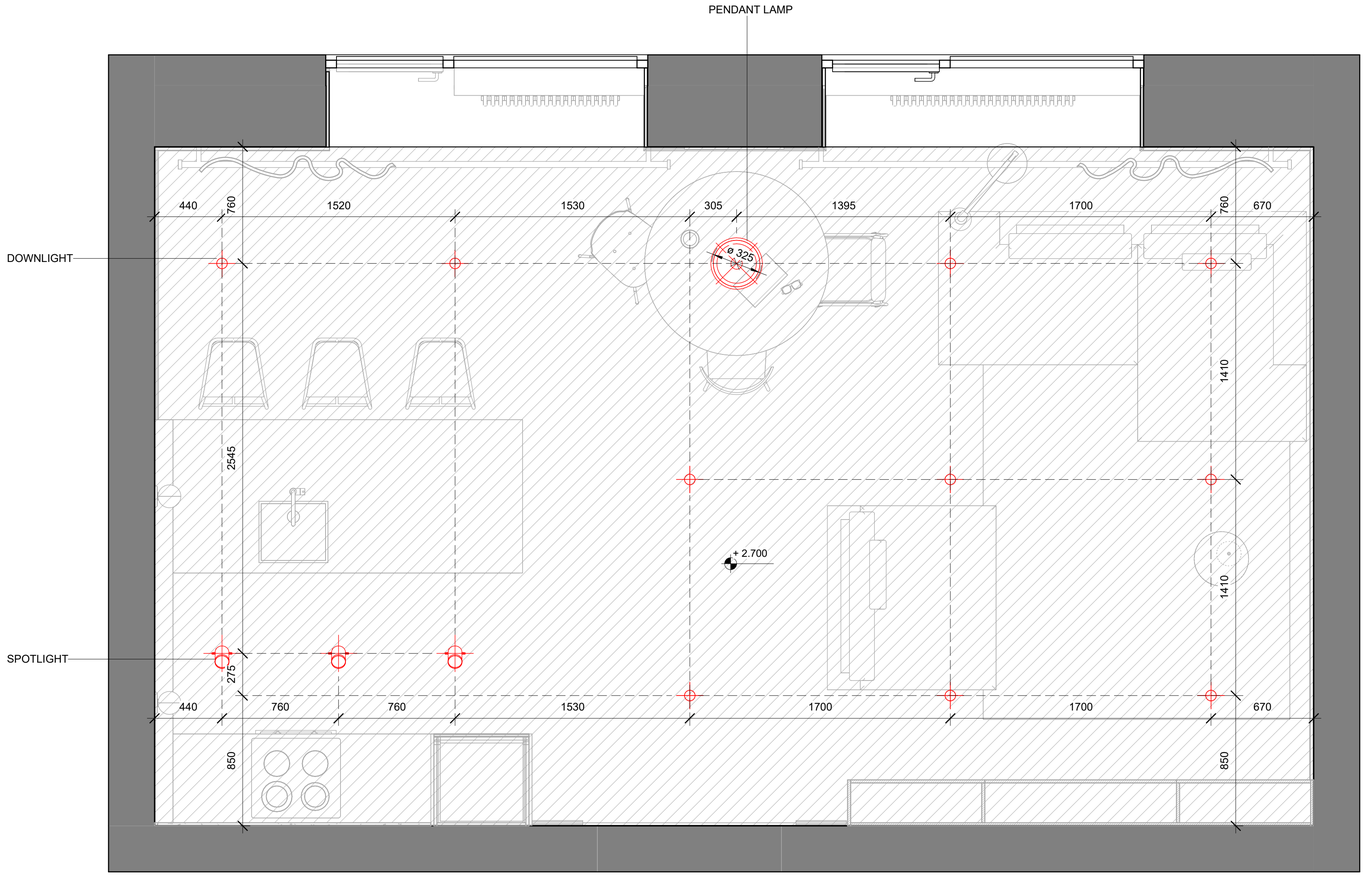

1 REFLECTED CEILING PLAN
1 : 20

LIGHTING LEGEND

- SPOTLIGHT
- DOWNLIGHT
- PENDANT LAMP

RCP LEGEND

- CEILING FINISH

No.	Description	Date

KITCHEN / LIVING ROOM

REFLECTED CEILING PLAN

Project number	0001
Date	MAY 2024
Drawn by	Author
Checked by	Checker
A105	
Scale	1 : 20

23.05.2024 21:44:20

LIGHTING SCHEDULE	
TYPE	Q-TY
FLOOR LAMP	1
TABLE LAMP	1
WALL LIGHT | TYPE 1	2
WALL LIGHT | TYPE 2	1

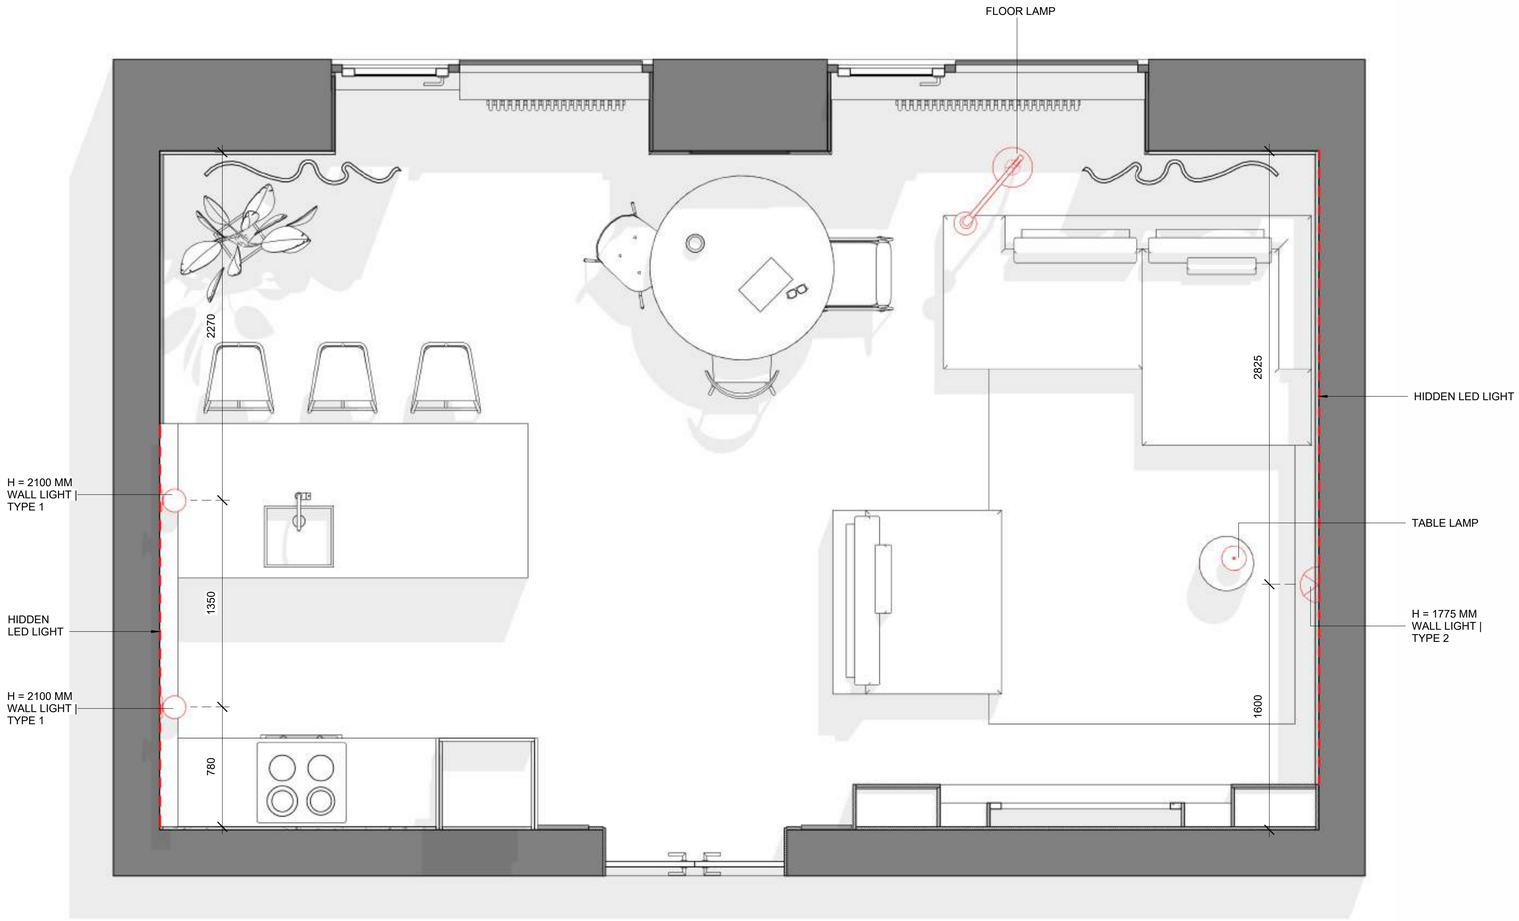

1 LOW LEVEL LIGHTING
1 : 20

LIGHTING LEGEND

- WALL LIGHT | TYPE 1
- WALL LIGHT | TYPE 2
- TABLE LAMP
- FLOOR LAMP
- LED LIGHT

No.	Description	Date

KITCHEN / LIVING ROOM

LOW LEVEL LIGHTING

Project number	0001
Date	MAY 2024
Drawn by	Author
Checked by	Checker

A106

Scale 1 : 20

23.05.2024 21:44:25

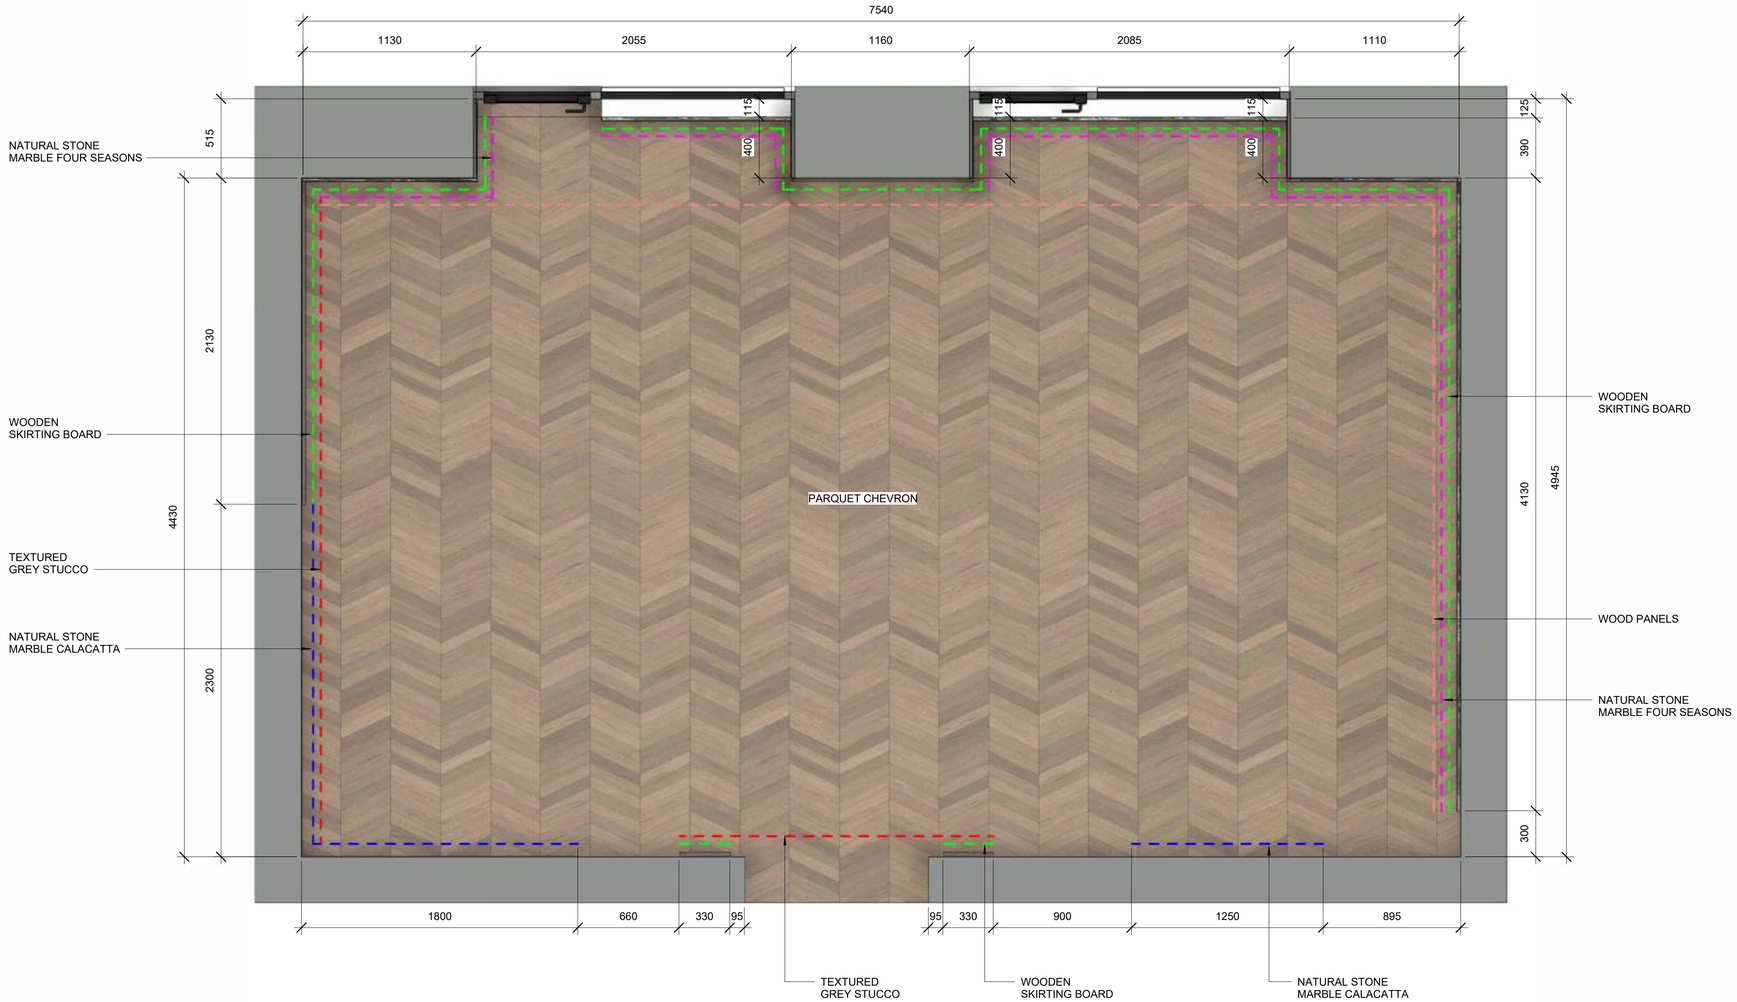

1 WALL & FLOOR FINISHES

1 : 20

WALL FINISHES LEGEND

- TEXTURED GREY STUCCO
- NATURAL STONE MARBLE CALACATTA
- WOOD PANELS
- NATURAL STONE MARBLE FOUR SEASONS
- NATURAL STONE MARBLE CALACATTA
- WOODEN SKIRTING BOARD

No.	Description	Date

KITCHEN /
LIVING ROOM

WALL & FLOOR FINISHES

Project number	0001
Date	MAY 2024
Drawn by	ARCHIVIZER
Checked by	ARCHIVIZER

A107

Scale 1 : 20

23.05.2024 21:54:47

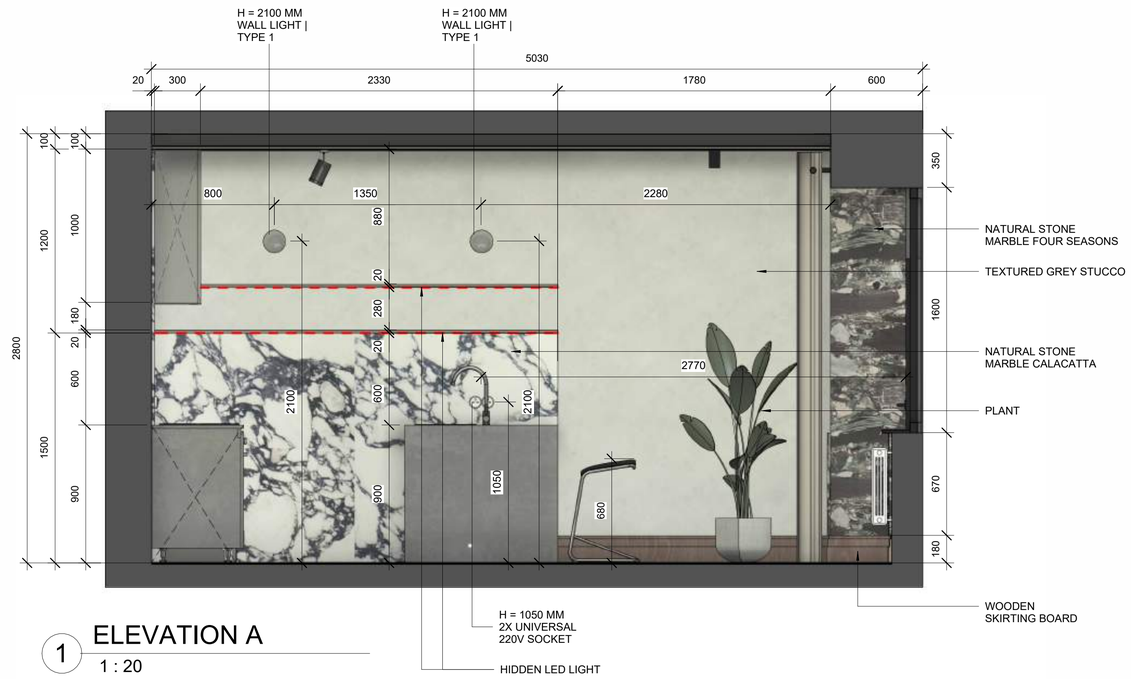

1 ELEVATION A

1 : 20

2 ELEVATION B

1 : 20

No.	Description	Date

KITCHEN /
LIVING ROOM

ELEVATIONS - PAGE 1

Project number	0001
Date	MAY 2024
Drawn by	Author
Checked by	Checker
A200	
Scale	1 : 20

23.05.2024 21:44:39

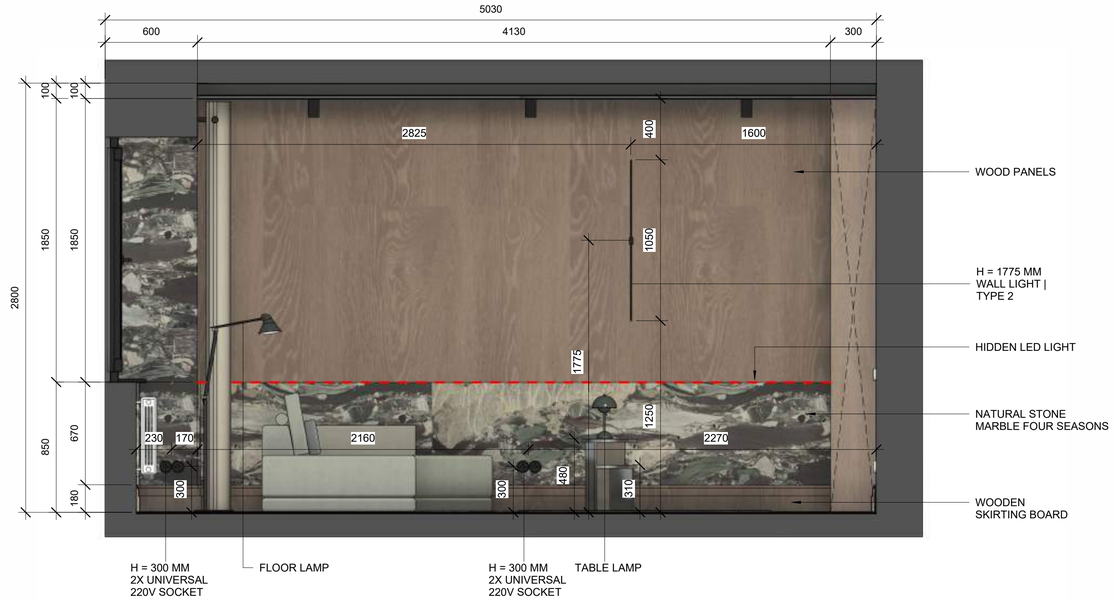

1 ELEVATION C

1 : 20

2 ELEVATION D

1 : 20

No.	Description	Date

KITCHEN /
LIVING ROOM

ELEVATIONS - PAGE 2

Project number	0001
Date	MAY 2024
Drawn by	Author
Checked by	Checker

A201

Scale 1 : 20

23.05.2024 21:44:47

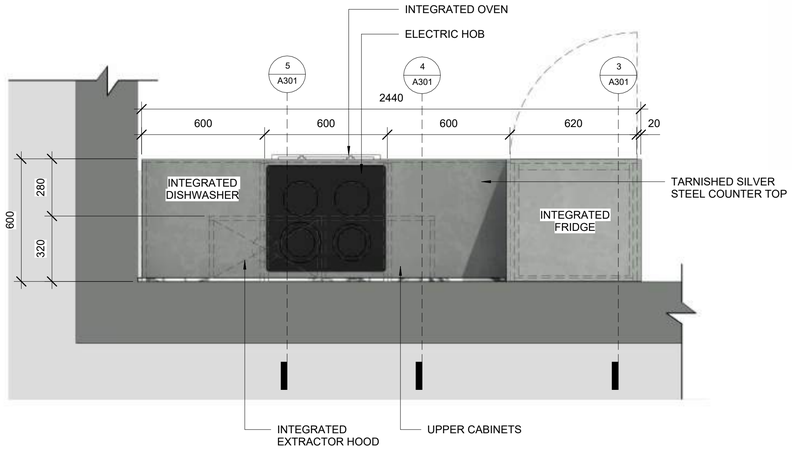

1 PLAN VIEW
1 : 15

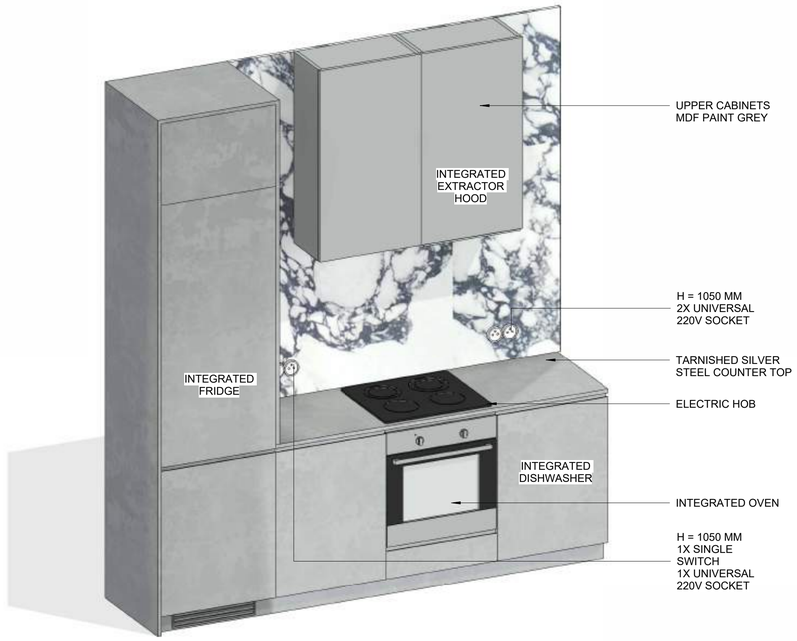

6 3D VIEW

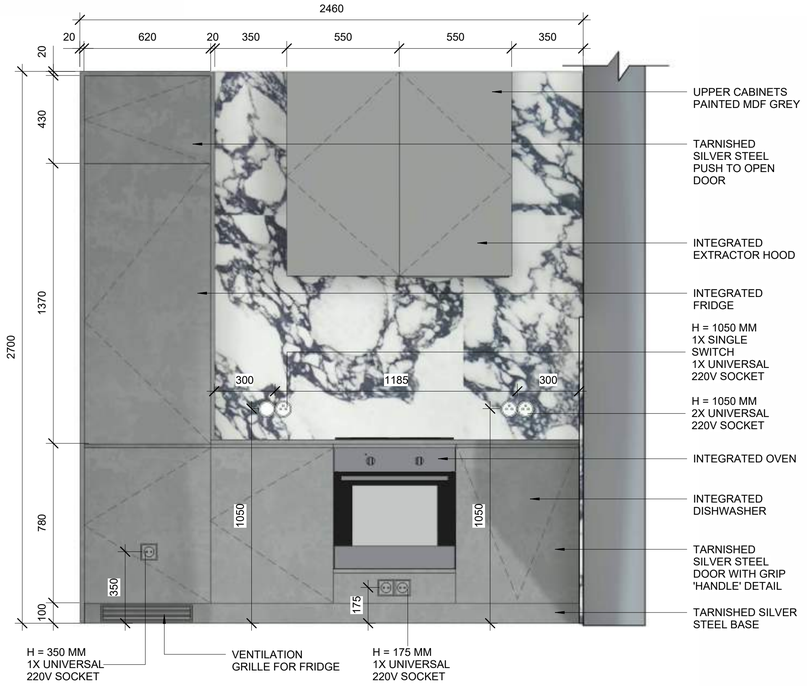

2 ELEVATION
1 : 15

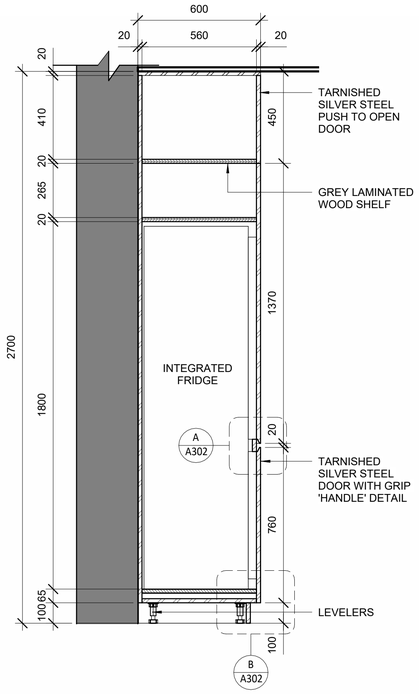

3 SECTION 1
1 : 15

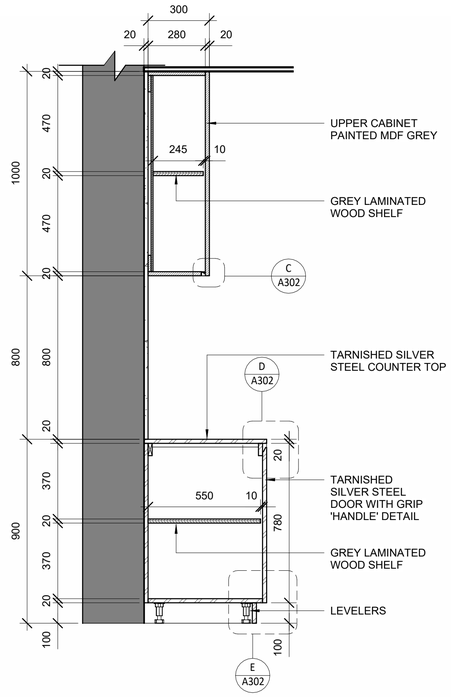

4 SECTION 2
1 : 15

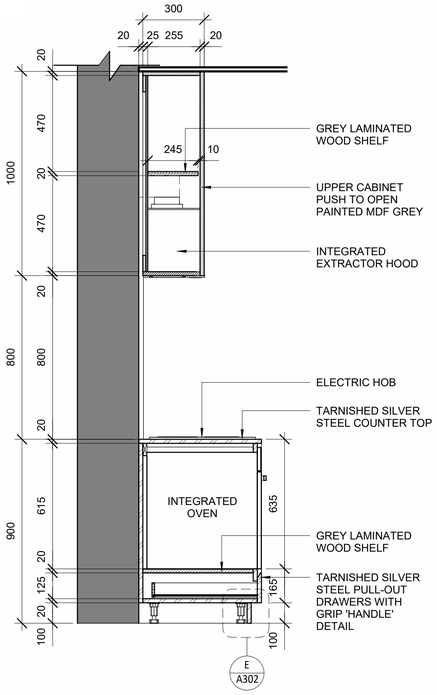

5 SECTION 3
1 : 15

No.	Description	Date

KITCHEN /
LIVING ROOM

DETAILED DRAWINGS -
KITCHEN - PAGE 1

Project number	0001
Date	MAY 2024
Drawn by	Author
Checked by	Checker

A301

Scale 1 : 15

23.05.2024 21:48:54

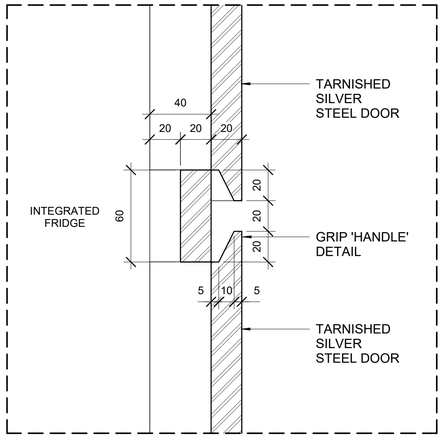

A SECTION DETAIL 1
1 : 2

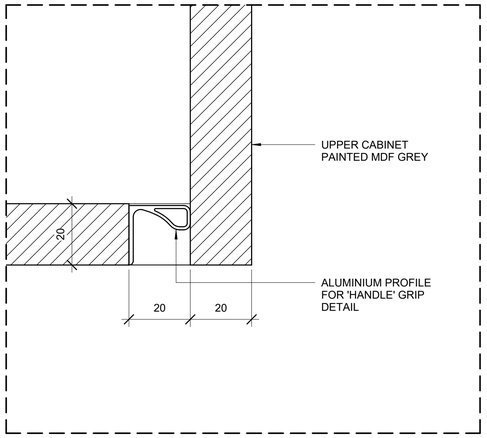

C SECTION DETAIL 3
1 : 1

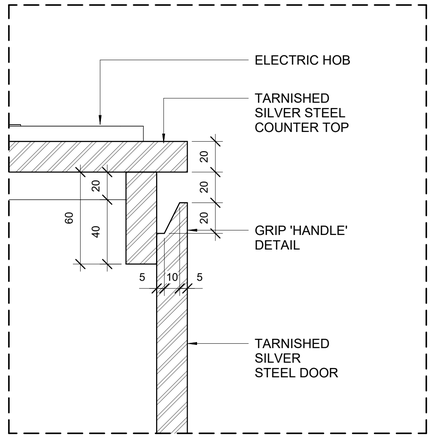

D SECTION DETAIL 4
1 : 2

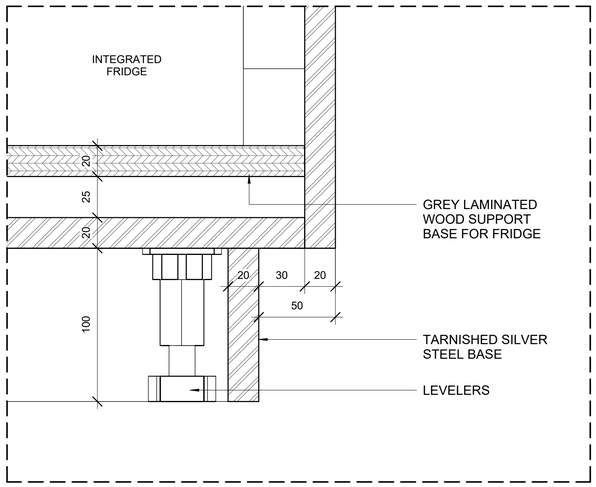

B SECTION DETAIL 2
1 : 2

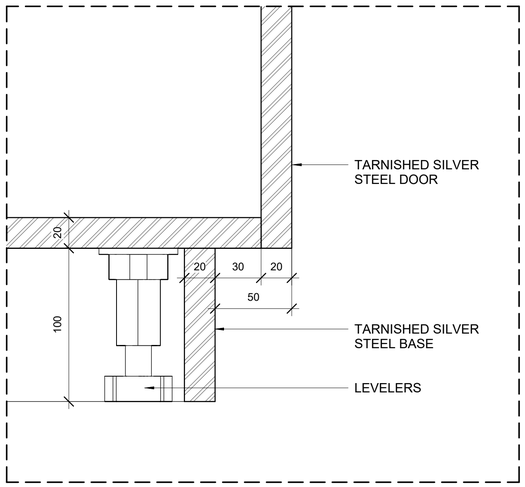

E SECTION DETAIL 5
1 : 2

No.	Description	Date

KITCHEN /
LIVING ROOM

DETAILED DRAWINGS -
KITCHEN - PAGE 2

Project number	0001
Date	MAY 2024
Drawn by	Author
Checked by	Checker

A302

Scale As indicated

23.05.2024 21:44:55

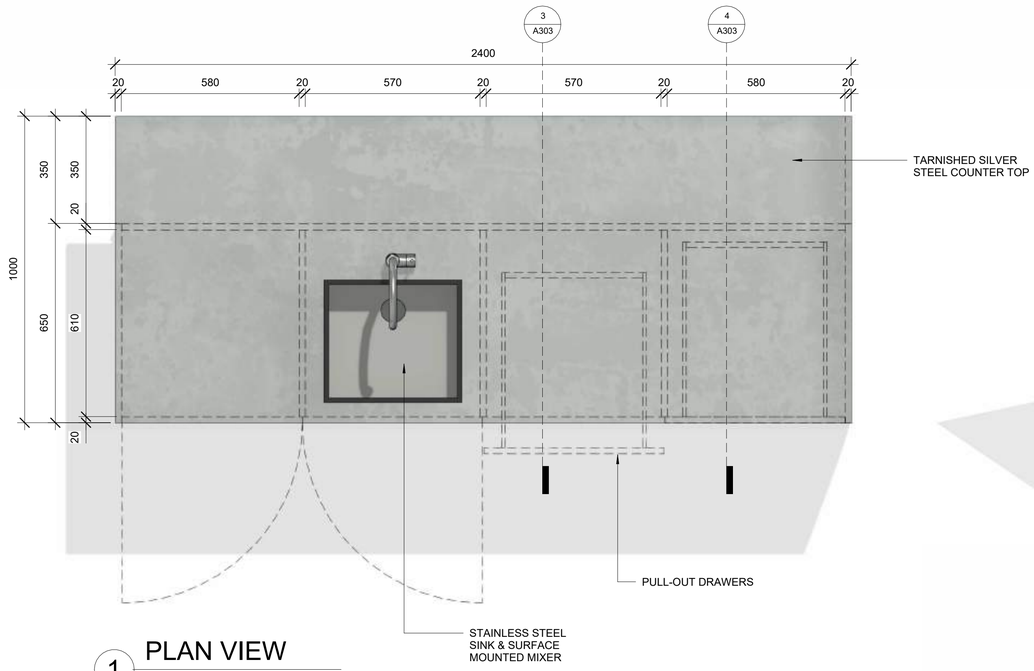

1 PLAN VIEW
1 : 10

5 3D VIEW

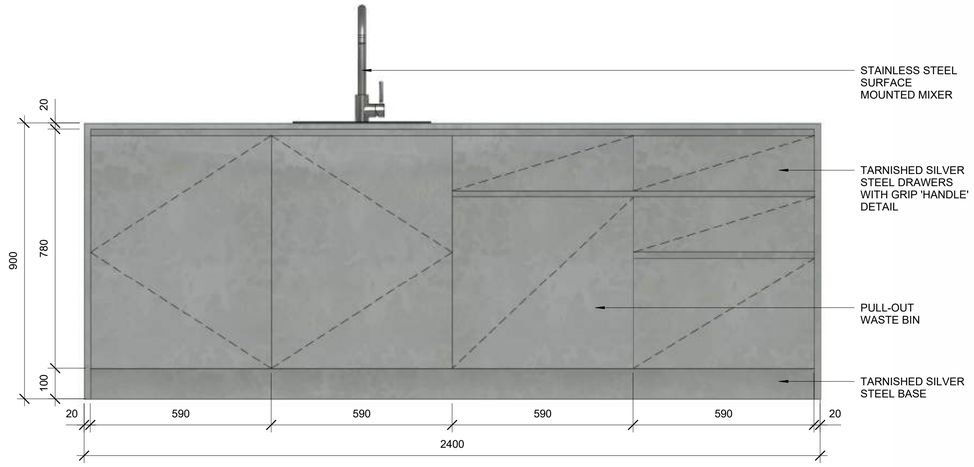

2 ELEVATION
1 : 10

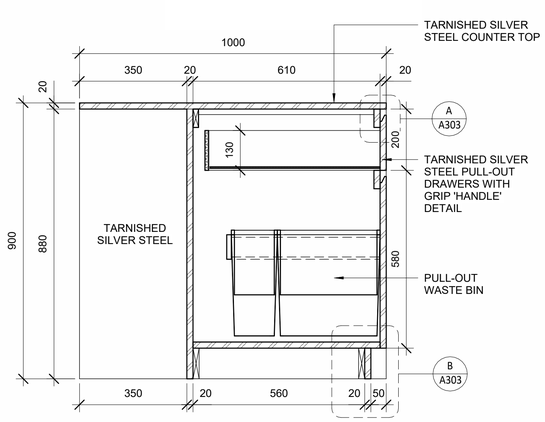

3 SECTION 1
1 : 10

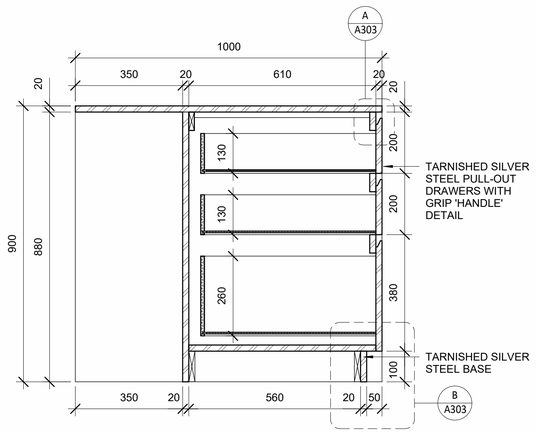

4 SECTION 2
1 : 10

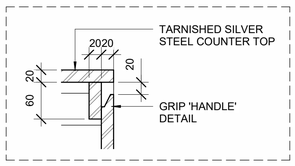

A SECTION DETAIL 1
1 : 5

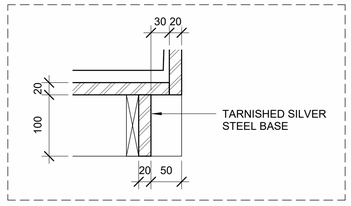

B SECTION DETAIL 2
1 : 5

No.	Description	Date

KITCHEN /
LIVING ROOM

DETAILED DRAWINGS -
KITCHEN ISLAND

Project number	0001
Date	MAY 2024
Drawn by	Author
Checked by	Checker

A303

Scale	As indicated

23.05.2024 21:49:18

No.	Description	Date

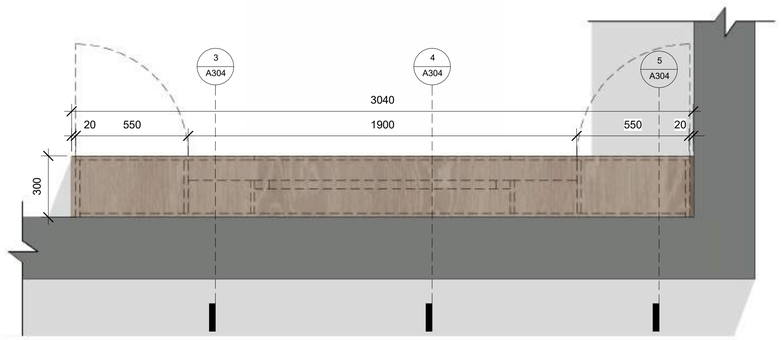

1 PLAN VIEW
1 : 15

6 3D VIEW

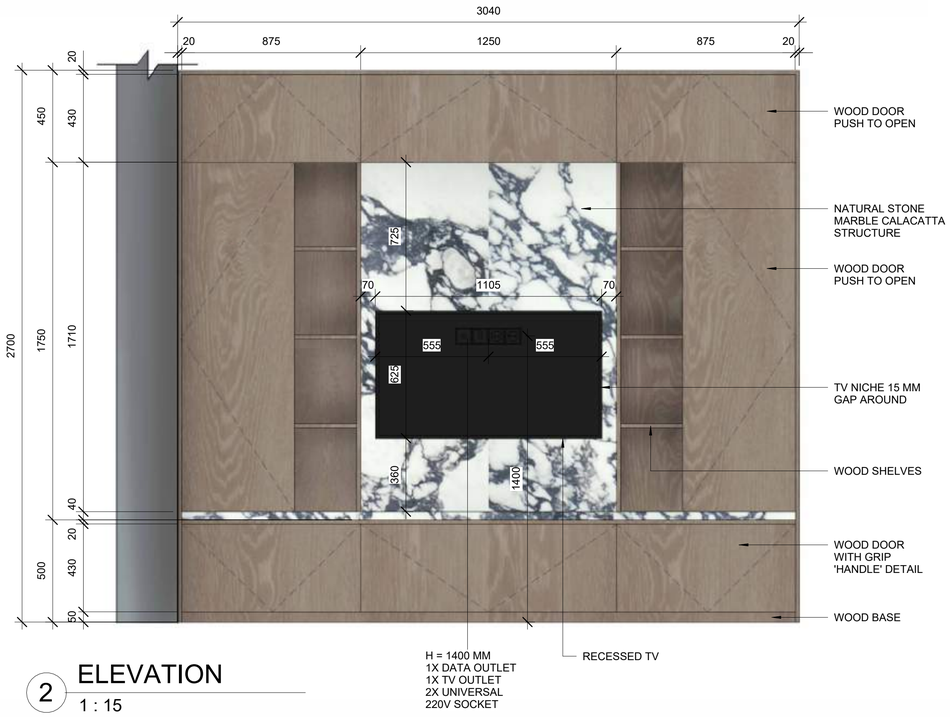

2 ELEVATION
1 : 15

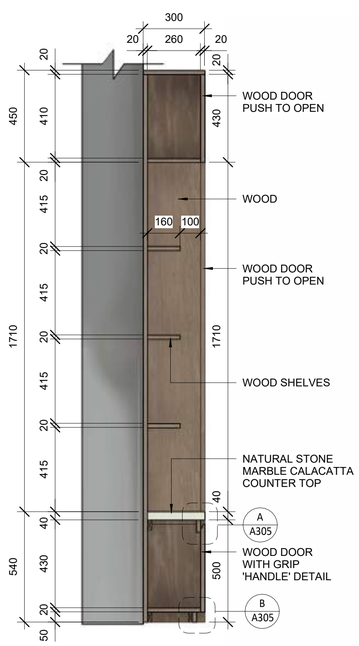

3 SECTION 1
1 : 15

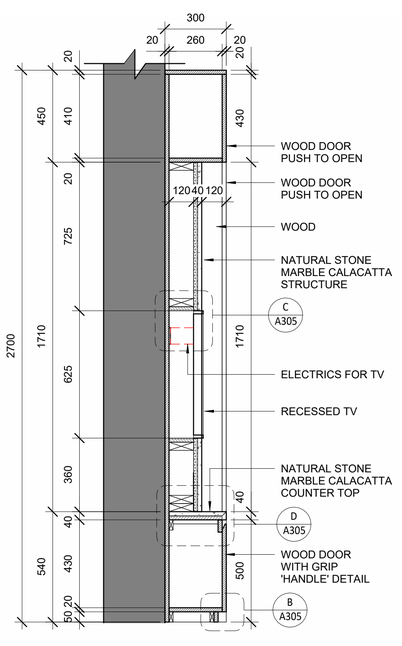

4 SECTION 2
1 : 15

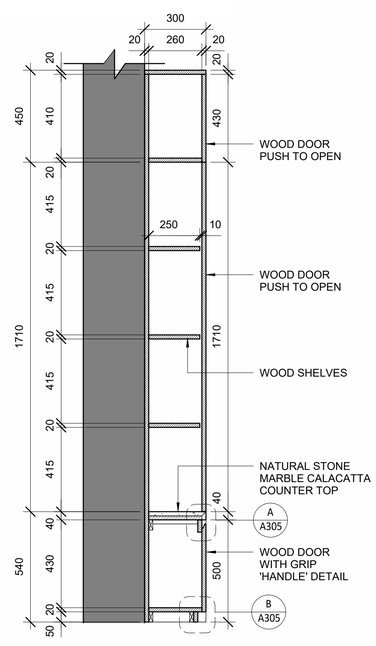

5 SECTION 3
1 : 15

KITCHEN /
LIVING ROOM

DETAILED DRAWINGS -
TV SHELVING - PAGE 1

Project number	0001
Date	MAY 2024
Drawn by	Author
Checked by	Checker

A304

Scale 1 : 15

23.05.2024 21:51:22

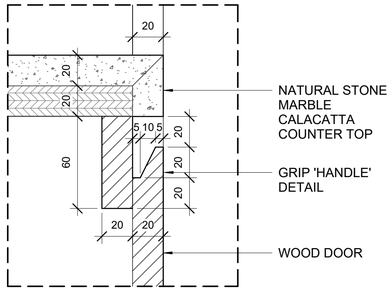

A SECTION DETAIL 1
1 : 2

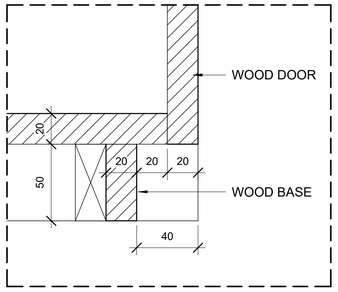

B SECTION DETAIL 2
1 : 2

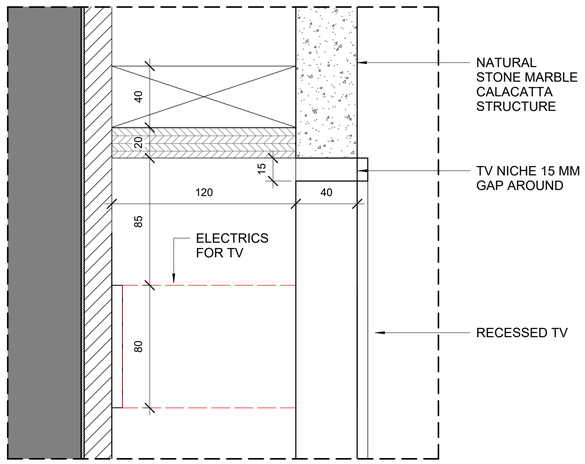

C SECTION DETAIL 3
1 : 2

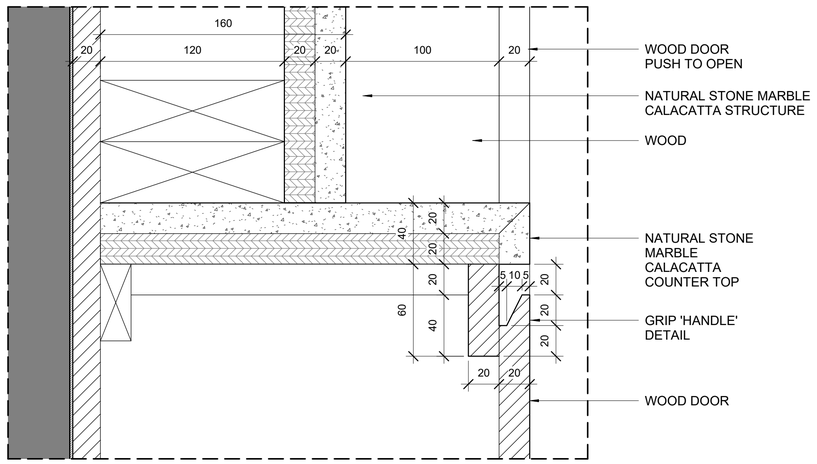

D SECTION DETAIL 4
1 : 2

No.	Description	Date

KITCHEN /
LIVING ROOM

DETAILED DRAWINGS -
TV SHELVING - PAGE 2

Project number	0001
Date	MAY 2024
Drawn by	Author
Checked by	Checker

A305

Scale 1 : 2

23.05.2024 21:45:45